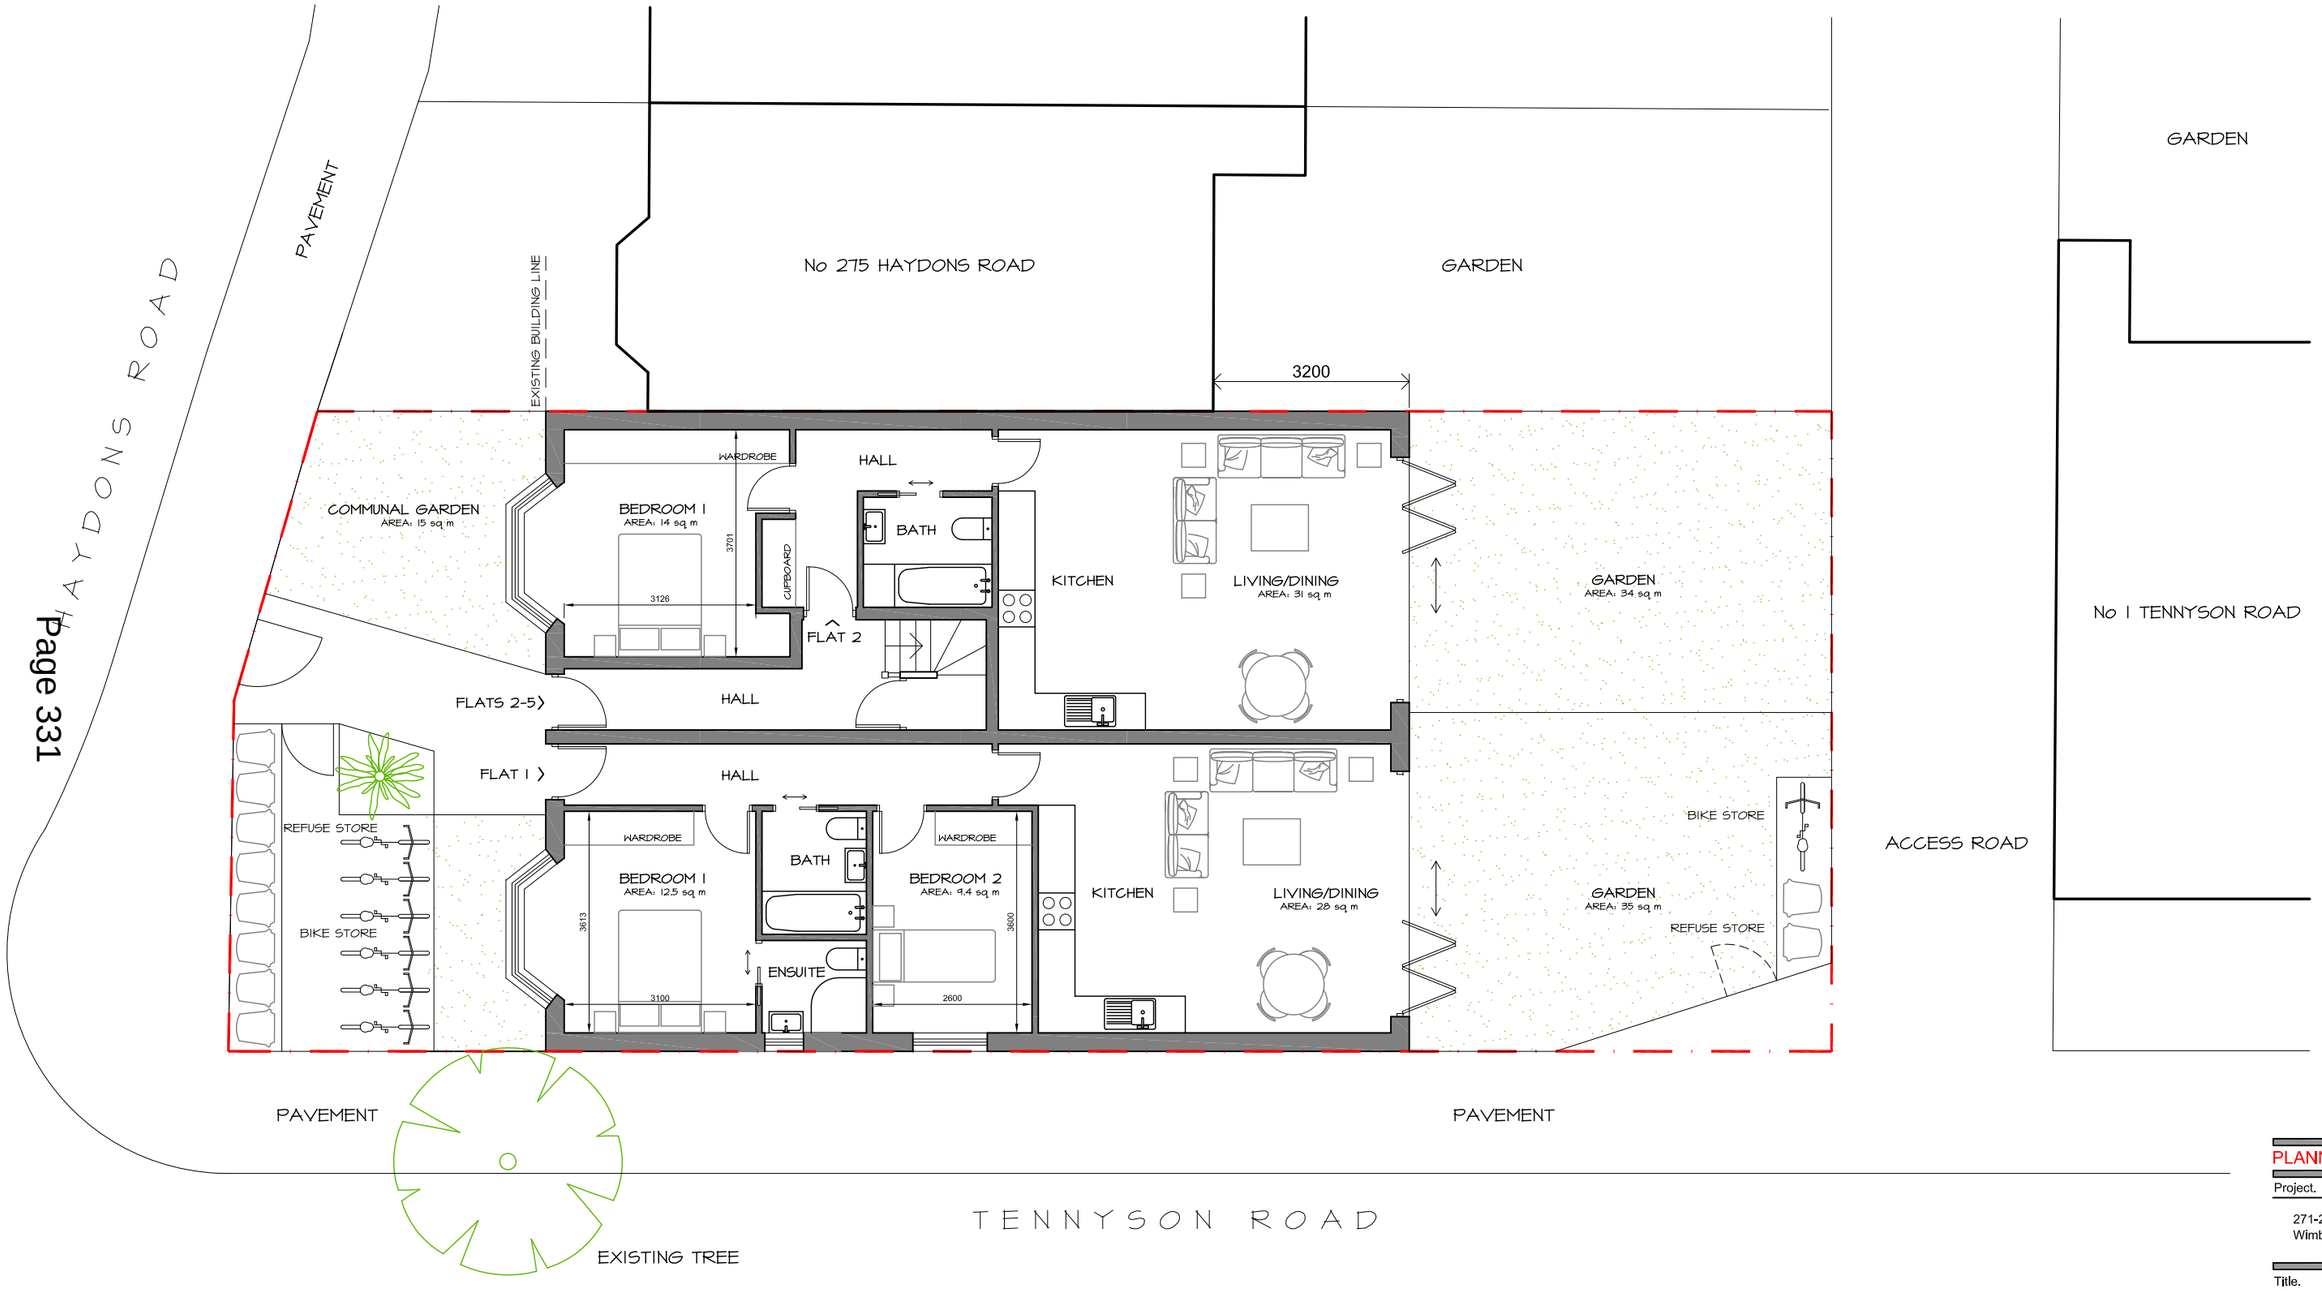

PROPOSED GROUND FLOOR PLAN

FLAT 1 GIA: 65 sq m
FLAT 2 GIA: 56 sq m

0 1 2 3 4 5 10m
SCALE BAR

PLANNING APPLICATION

Project.

271-273 Haydons Road
Wimbledon SW19 8TX

Title.

Proposed Ground Floor Plan

Scale: 1:100 @ A3
Date: Jan 2020

Drawing No:

271HR-103-A

ARCHITECTURE
DESIGN | DETAIL | MANAGE
www.dparc.co.uk
t: 07977 576244 e: dino_perrone@hotmail.com

This page is intentionally left blank