These drawings are for use in the planning process only. All measurements should be checked on site. These plans should not be used for structural calculations or any other engineering purpose.

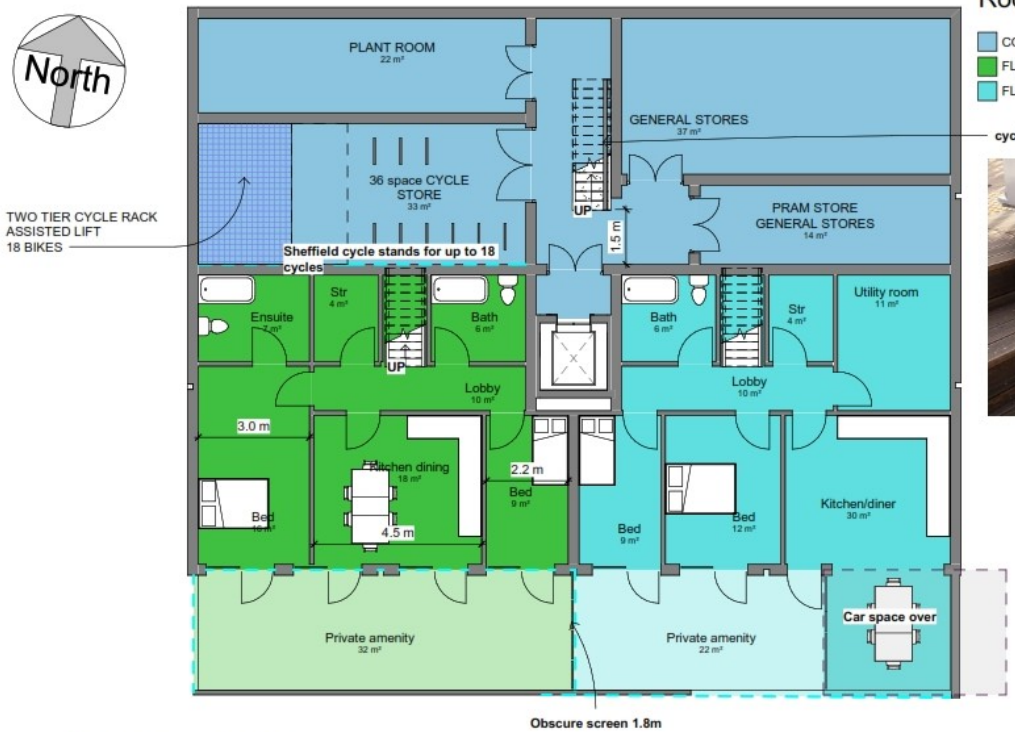

Room schedule

- COMM
- FLAT 2 Duplex 4P3B
- FLAT 3 Duplex 5P3B

cycle ramp to stairs

1 NB BASEMENT

1 : 100

0 1 2 3 4 5 10

GRAPHIC SCALE: 1:100

Peter Pendleton & Associates
97 Lower Marsh
London SE1 7AB

www.pendleton-assoc.com

REVISION:

64-76 KINGSTON RD SW19 1LA

Proposed Basement (Building B)

Project number	KING	KING-B-PR-1.1E
Date	26-06-2020	
Drawn by	JH	
Checked by	JP	Scale@A3 1 : 100

26/06/2020 11:20:49

This page is intentionally left blank