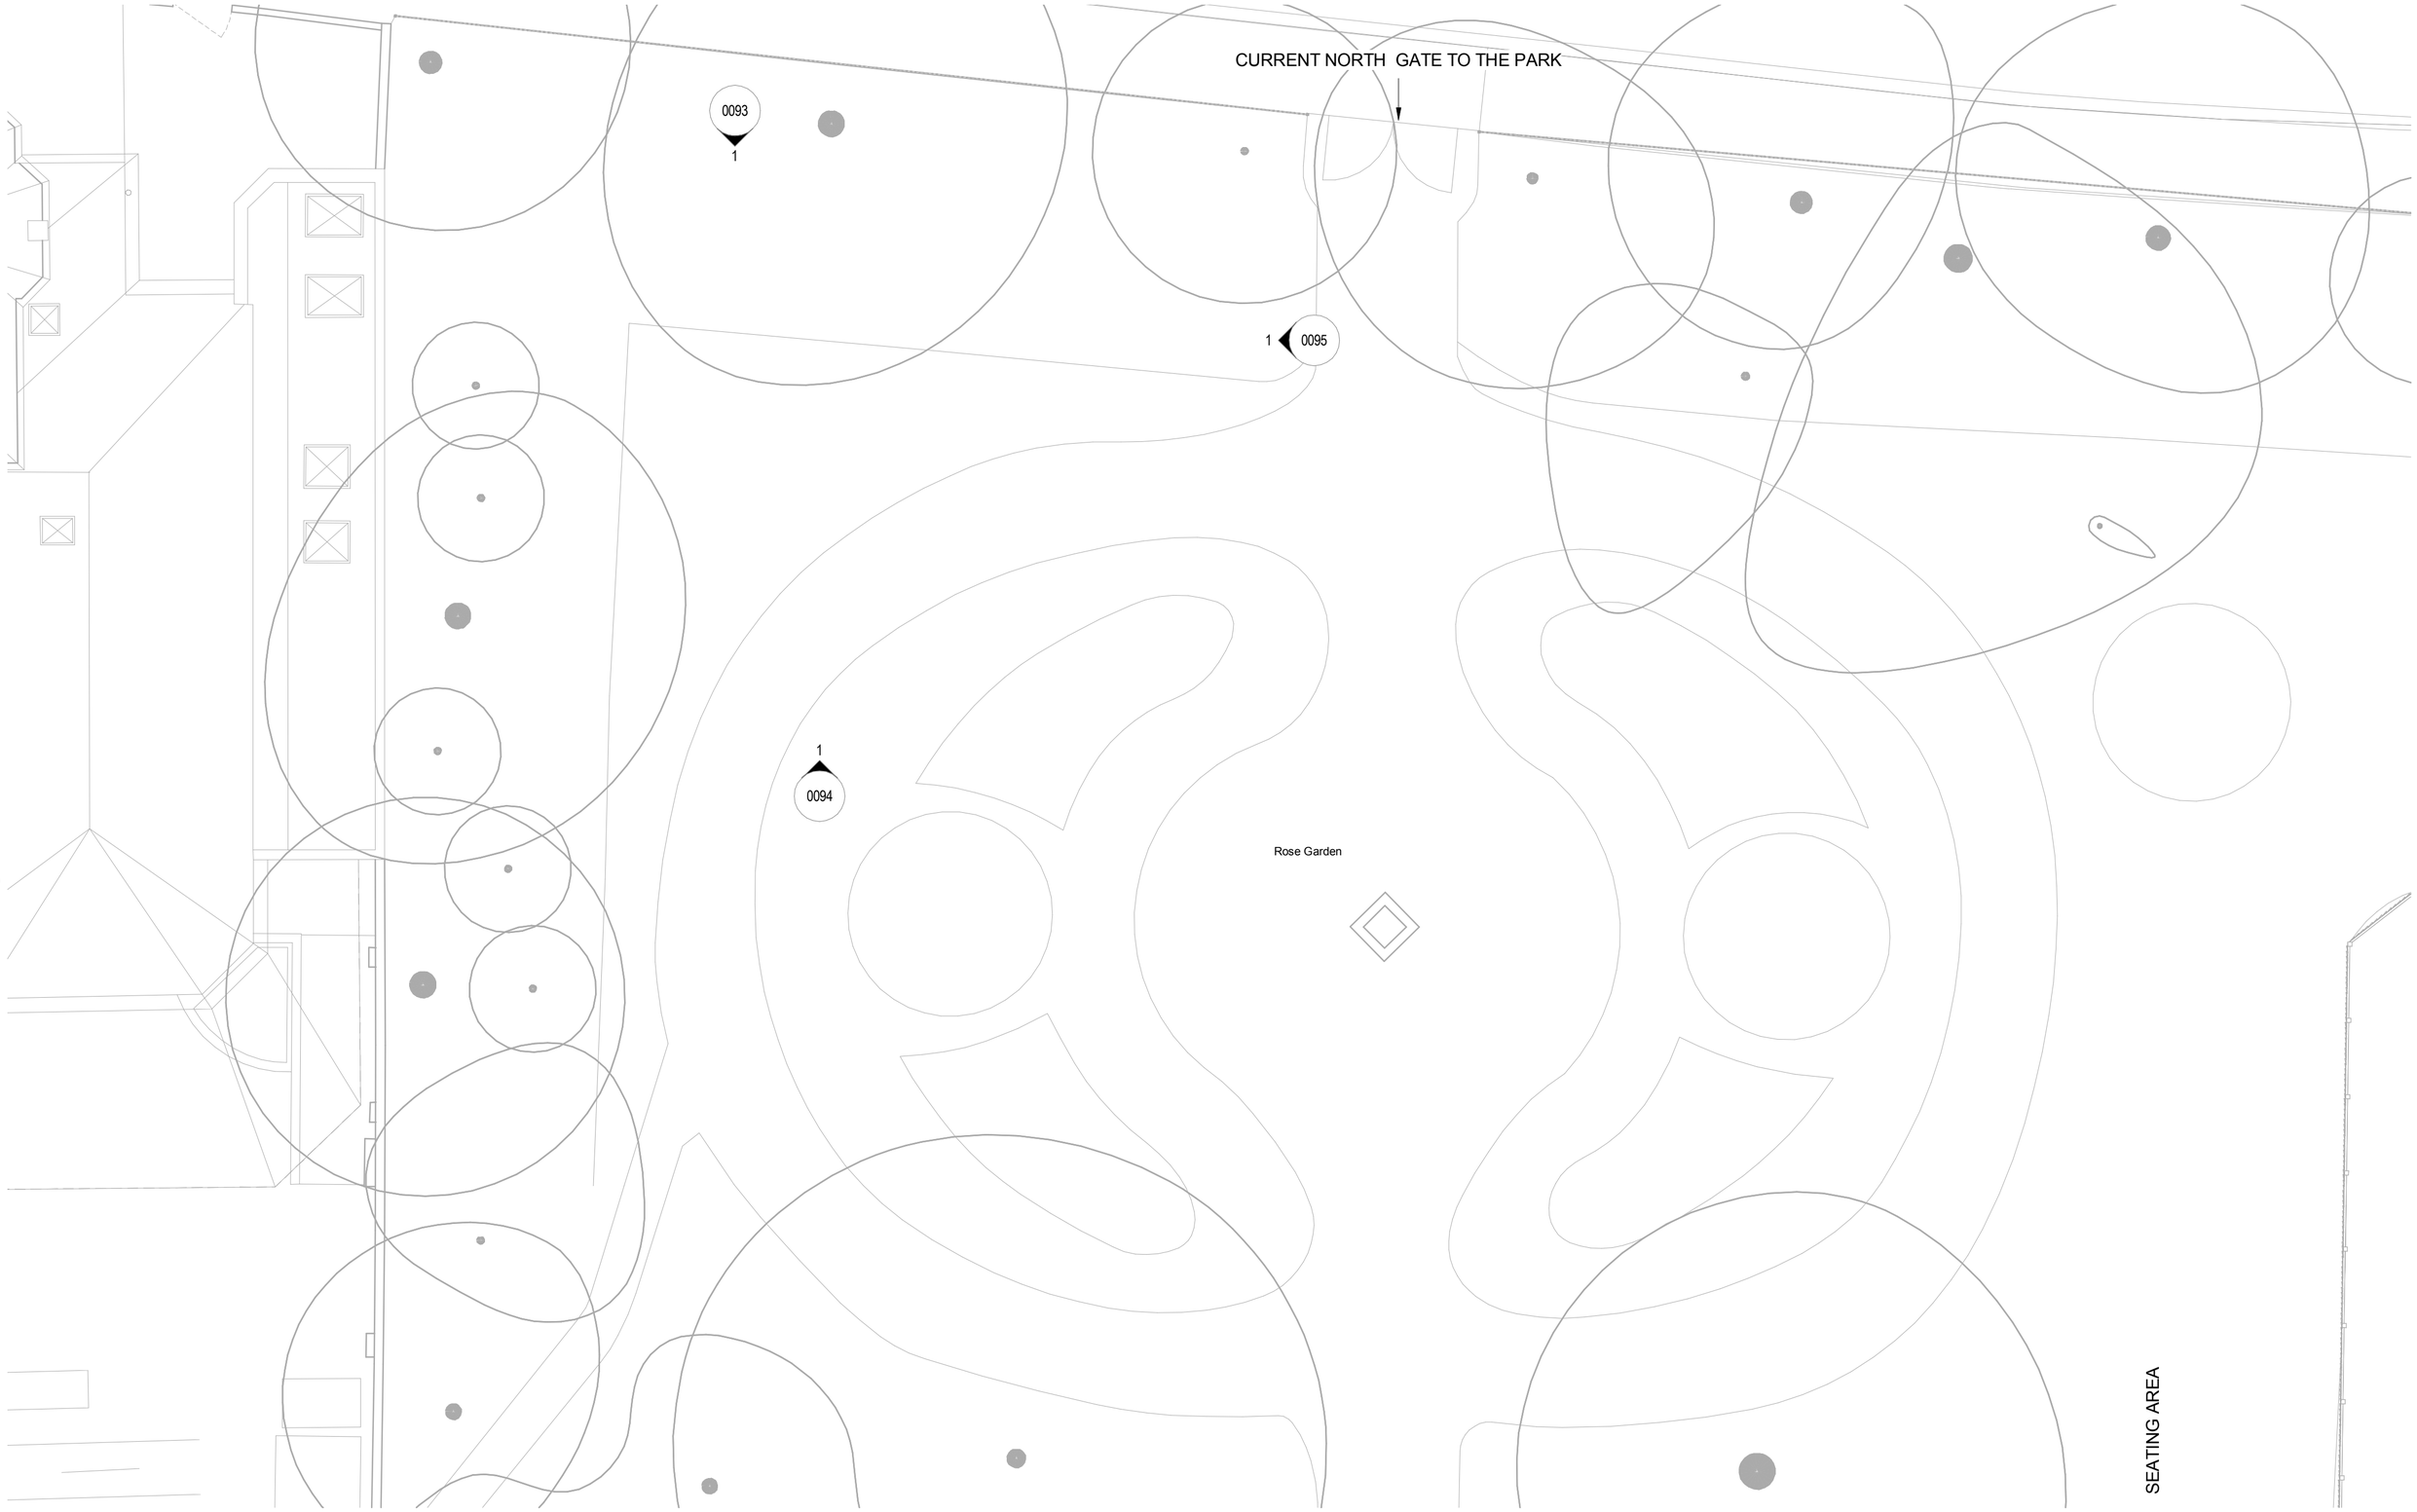

-1 m 0 m 1 m 5 m 10 m

N

The Cherry Tree
Architectural Services & Interiors
Emanuela Riolo
M: 07831816197
@: emanuela@tctarchitecture.co.uk
W: www.tctarchitecture.co.uk

This drawing is produced for the purpose of planning application, it represent DESIGN INTENT ONLY. Drawing not to be scaled. All dimension and specification notes are for guidance only, confirm all dimension on-site. Contractor to verify alldimension and site conditions. This drawing is copyright and no portion should be used without consent.

Existing Ground Floor Level

PLANNING

Project Name
date 06/03/13
scale 1 : 100 @ A2
draw 18013-0092

This page is intentionally left blank